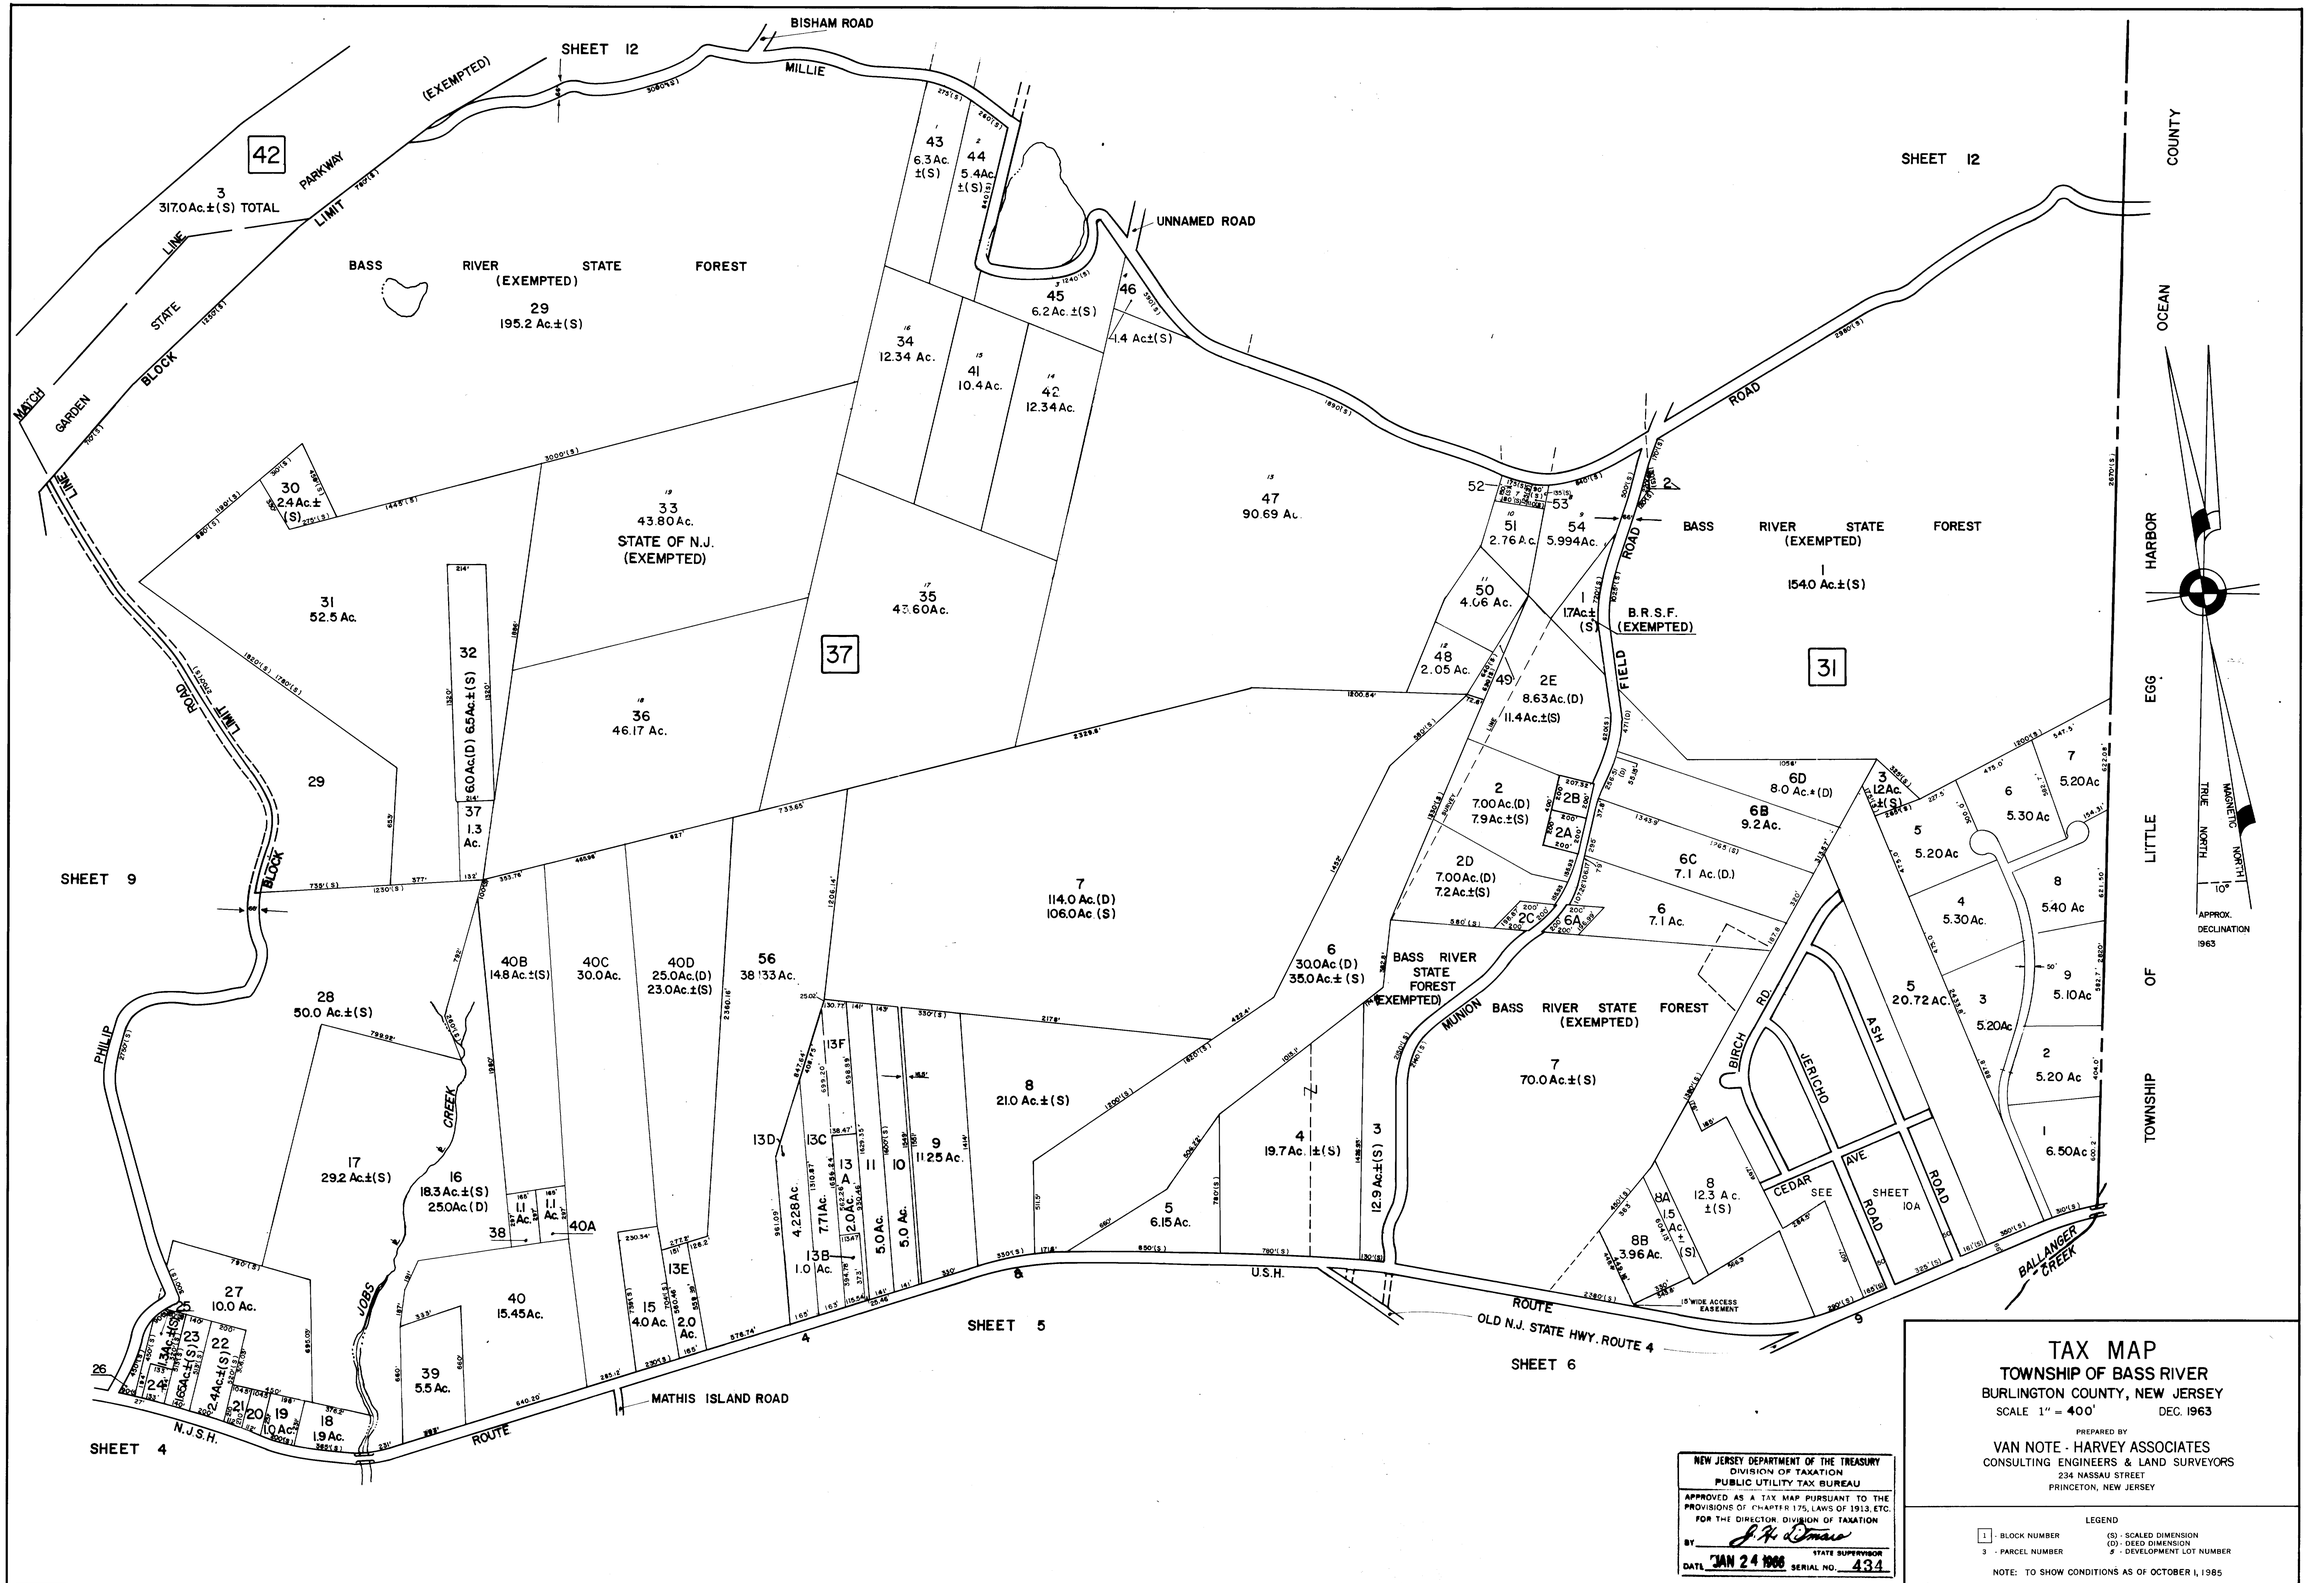

TAX MAP

TOWNSHIP OF BASS RIVER

BURLINGTON COUNTY, NEW JERSEY

SCALE 1" = 400' DEC. 1963

PREPARED BY

VAN NOTE - HARVEY ASSOCIATES

CONSULTING ENGINEERS & LAND SURVEYORS

234 NASSAU STREET

PRINCETON, NEW JERSEY

NEW JERSEY DEPARTMENT OF THE TREASURY
DIVISION OF TAXATION
PUBLIC UTILITY TAX BUREAU

APPROVED AS A TAX MAP PURSUANT TO THE PROVISIONS OF CHAPTER 175, LAWS OF 1913, ETC.
FOR THE DIRECTOR, DIVISION OF TAXATION

BY J. H. Demare
STATE SUPERVISOR

DATE JAN 24 1966 SERIAL NO. 434

LEGEND

1 - BLOCK NUMBER
3 - PARCEL NUMBER
(S) - SCALED DIMENSION
(D) - DEED DIMENSION
5 - DEVELOPMENT LOT NUMBER

NOTE: TO SHOW CONDITIONS AS OF OCTOBER 1, 1985

D & W BLUEPRINT CO.